




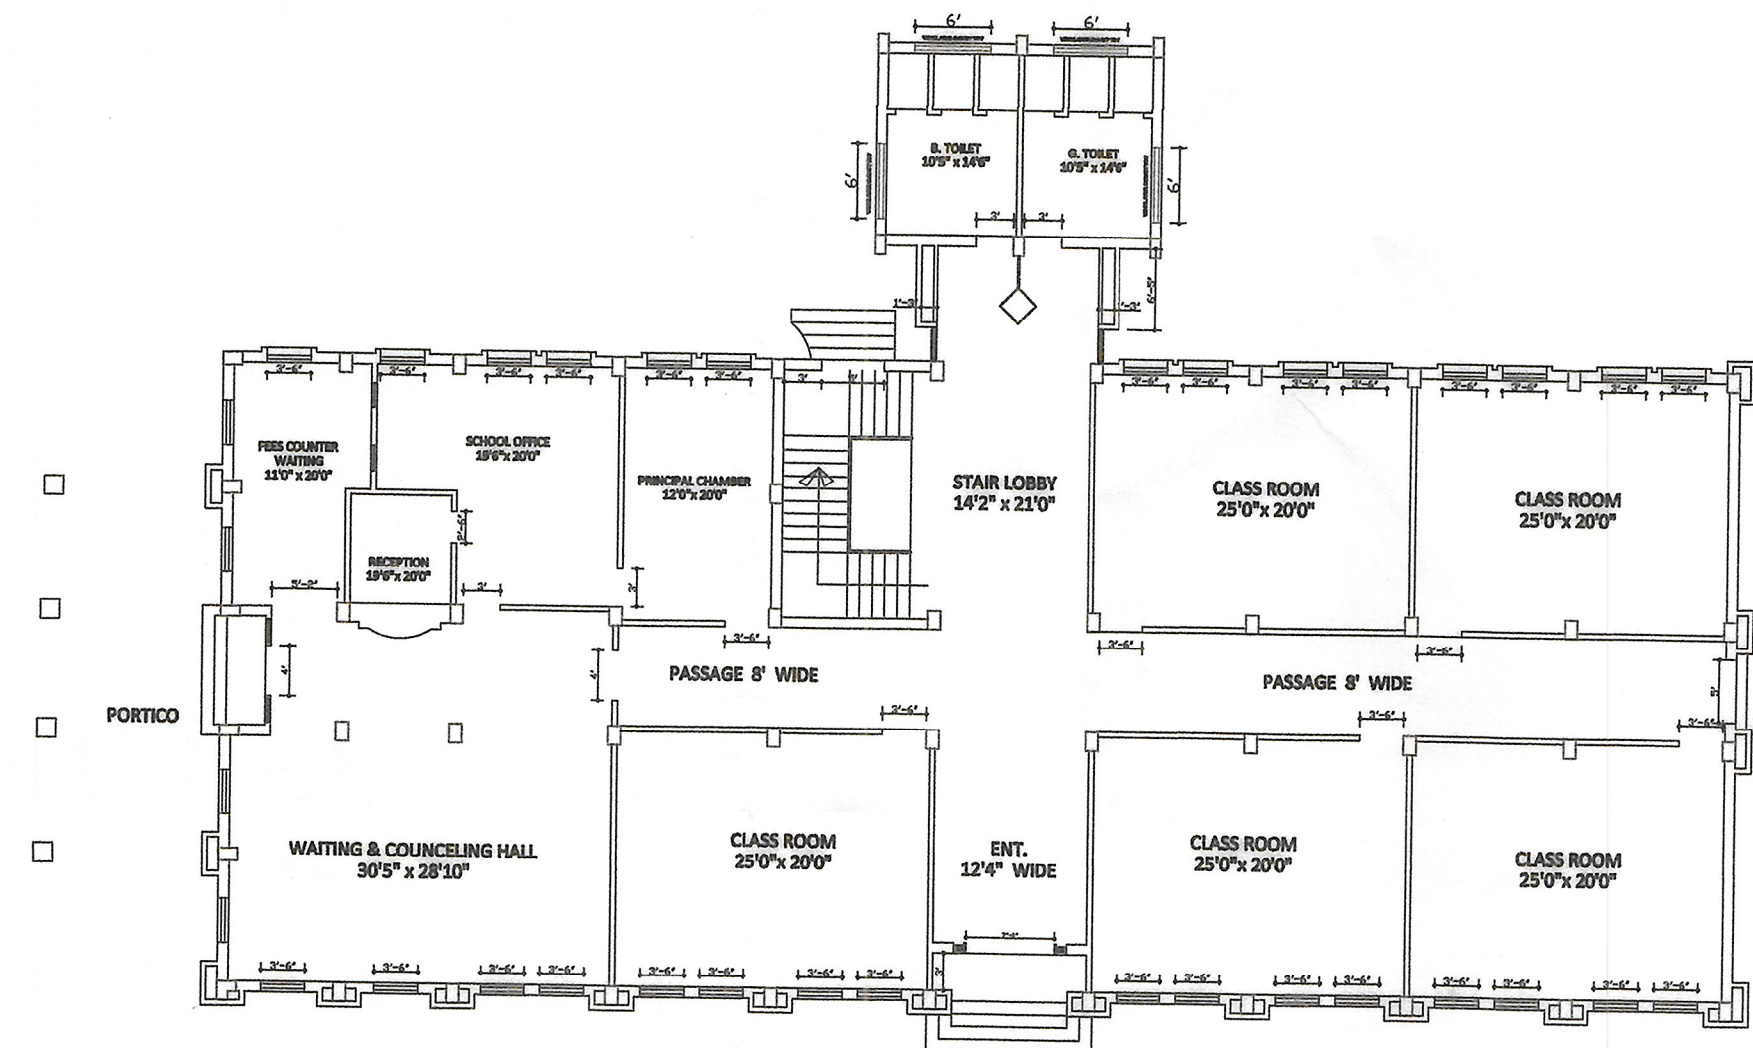

GROUND FLOOR PLAN

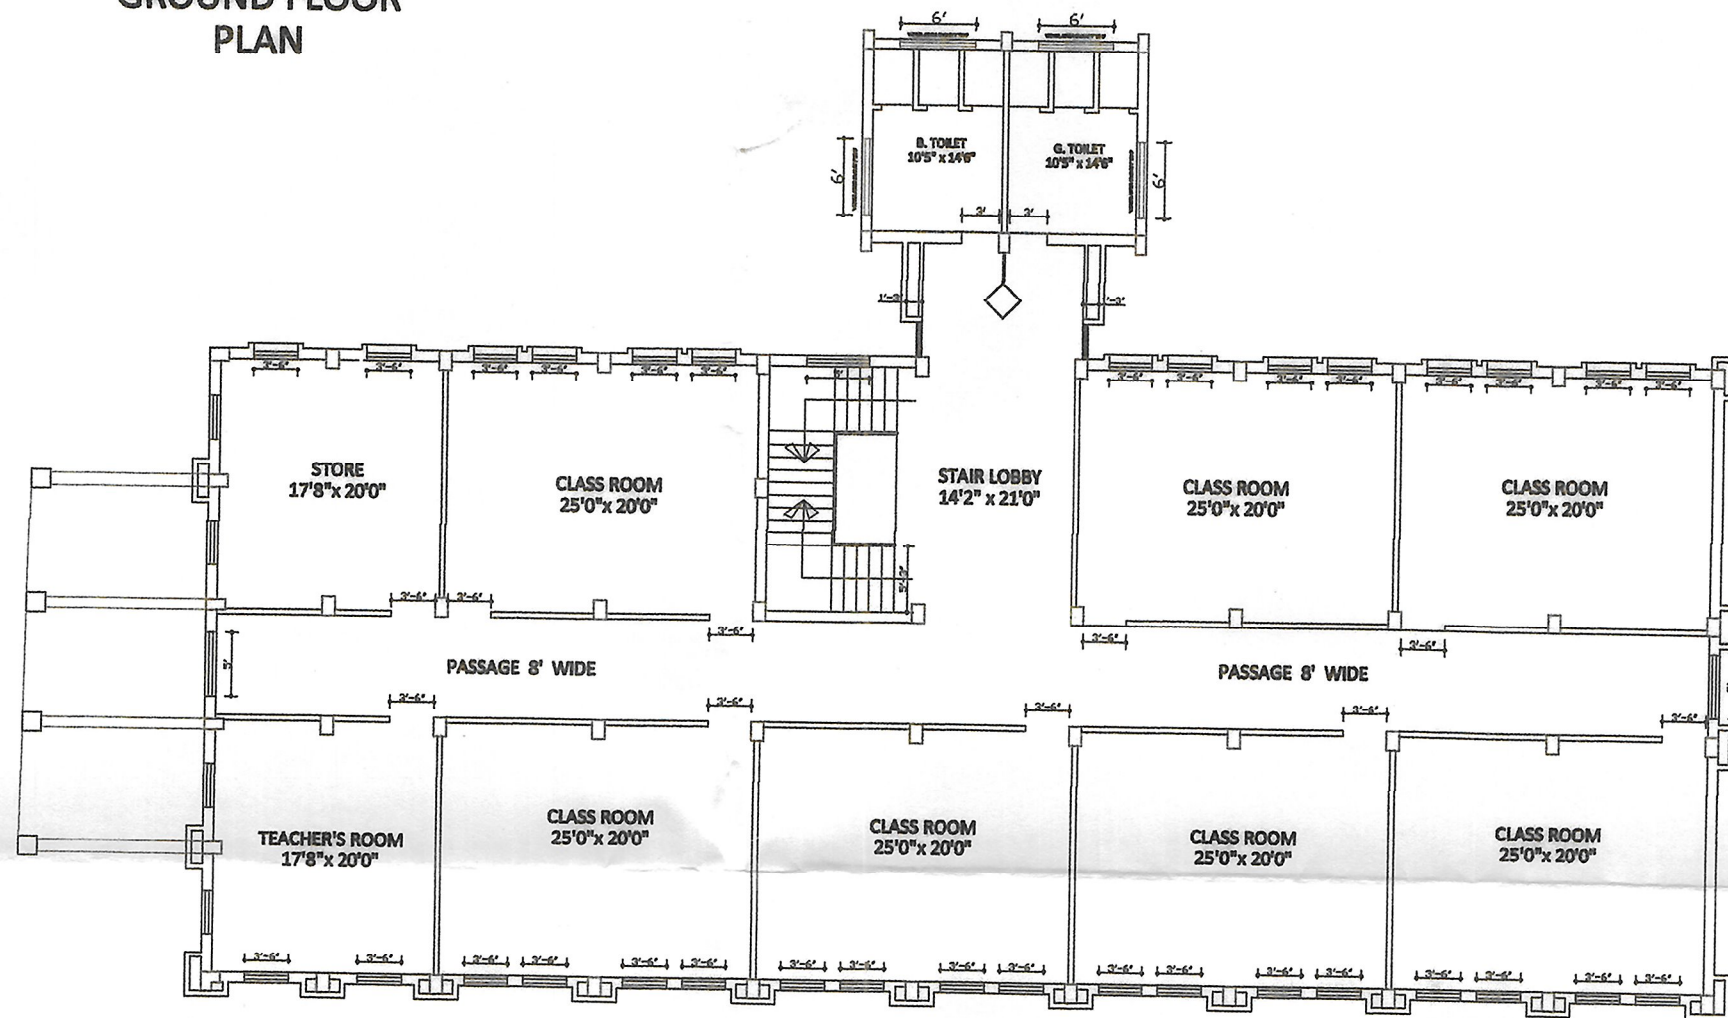


FIRST FLOOR PLAN

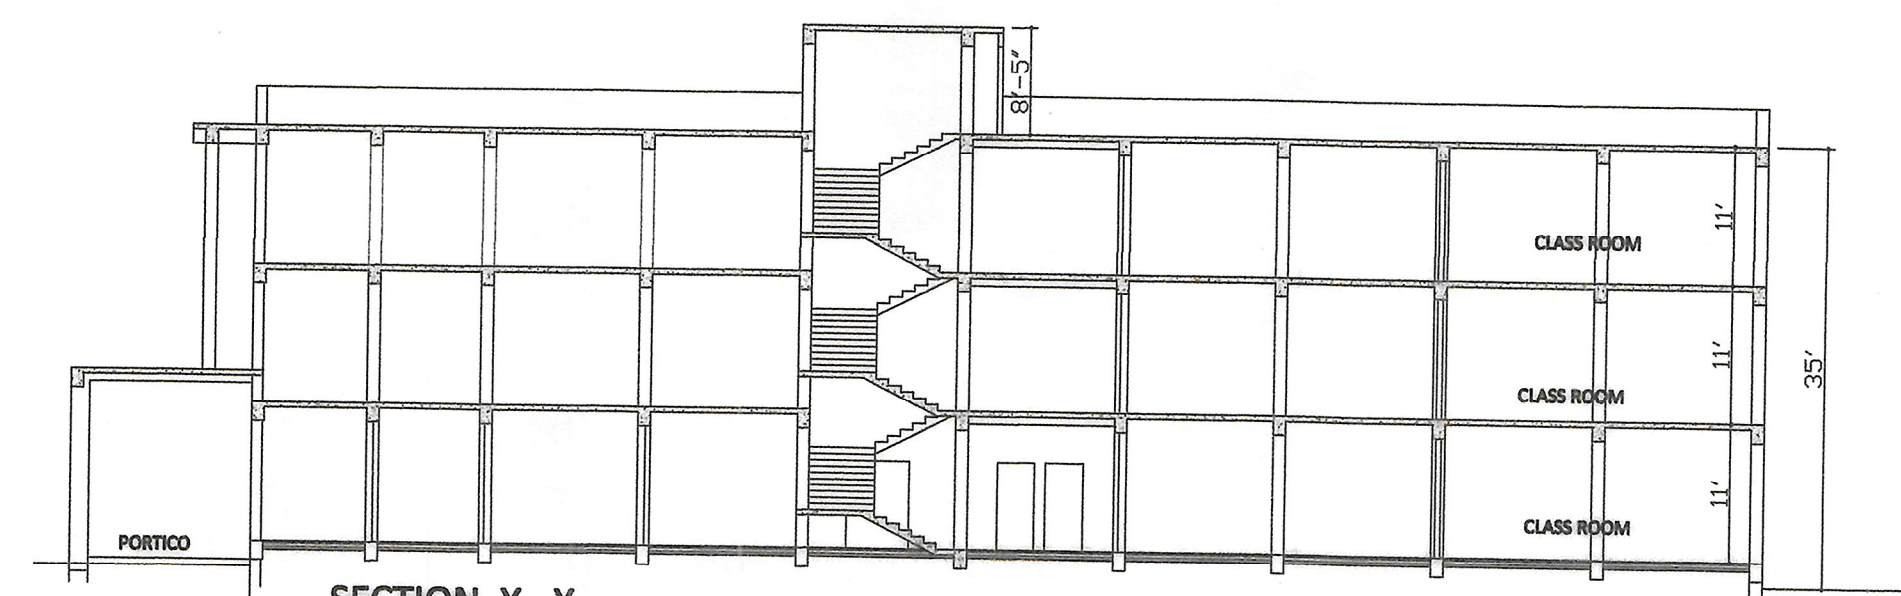

SECTION X - X




NORTH SIDE ELEVATION

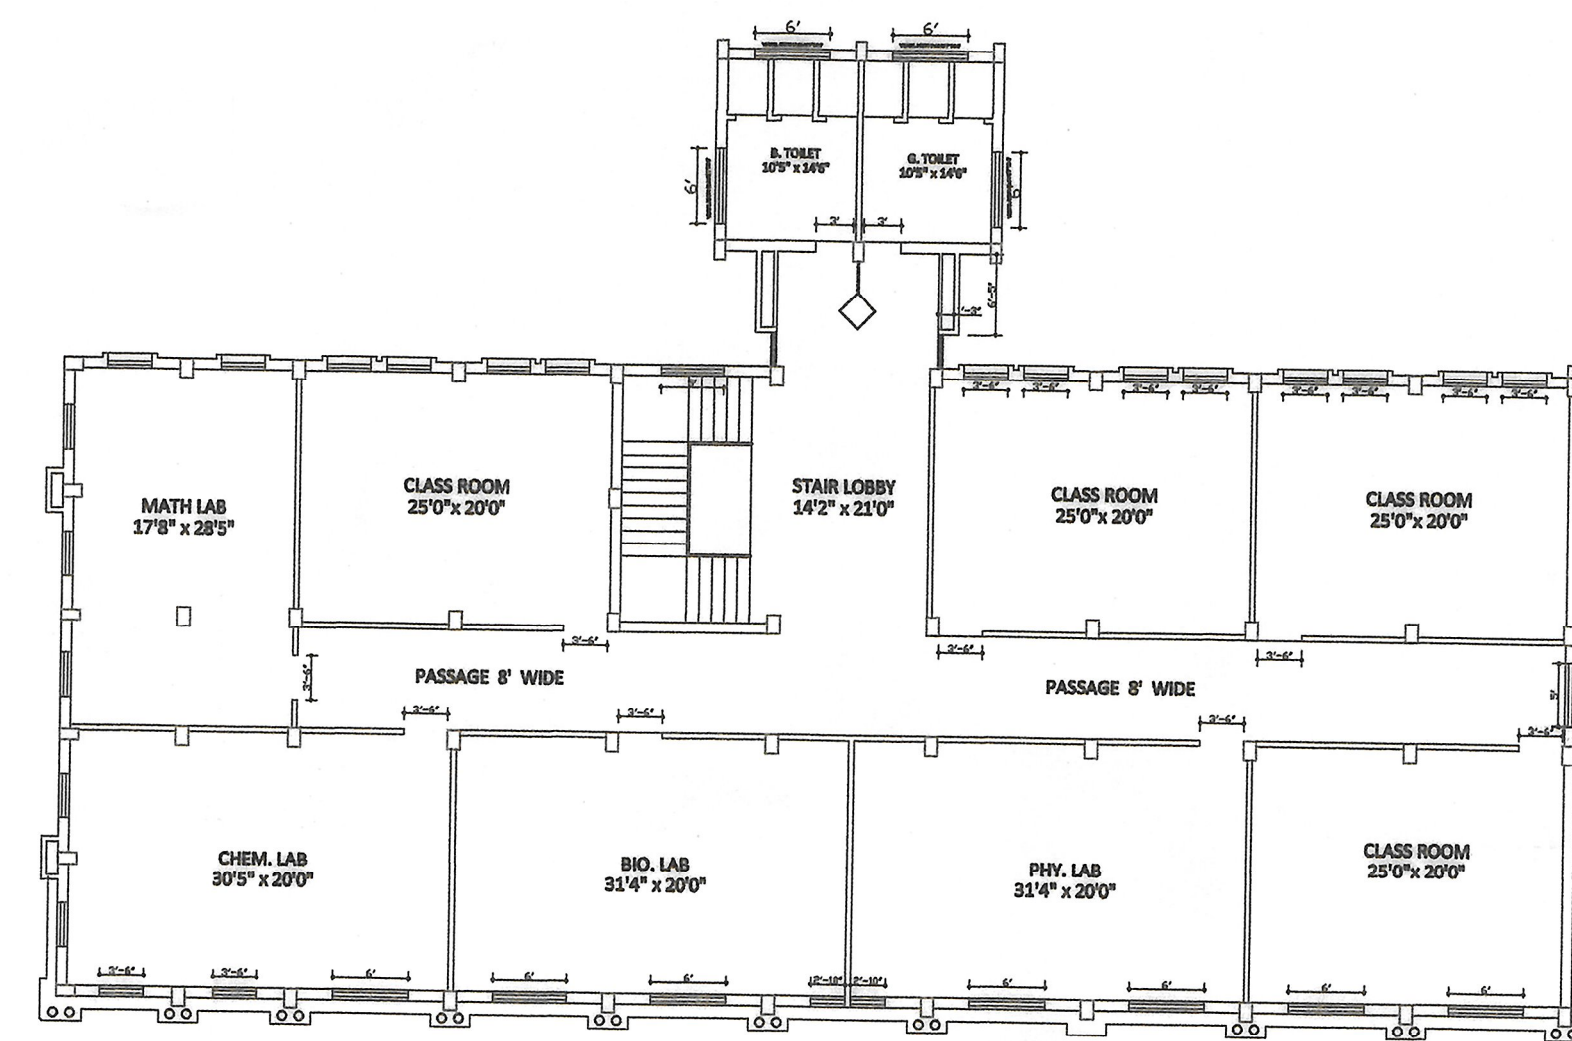

SECOND FLOOR PLAN




EAST SIDE ELEVATION

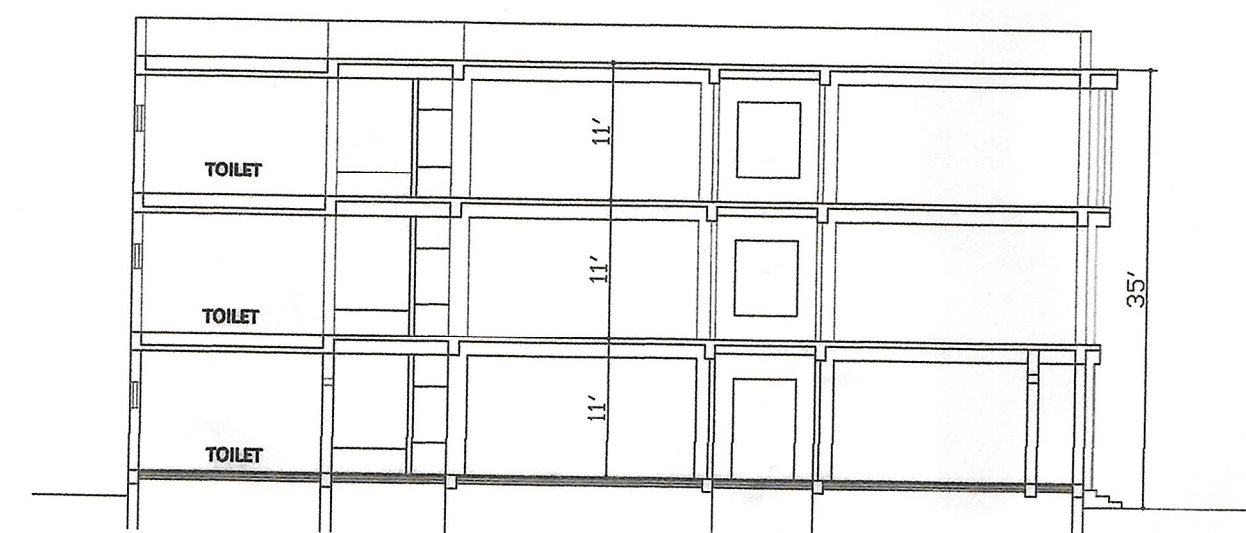


SECTION Y - Y

TO GADAHANI


LOCATION PAN

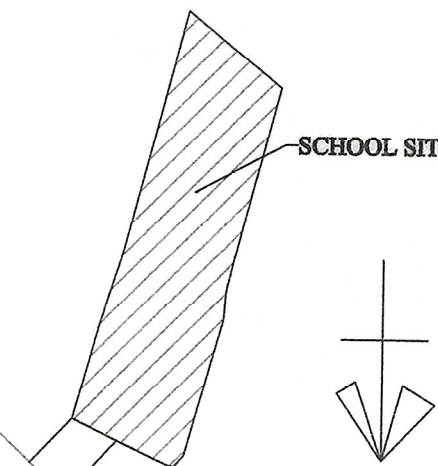


TO SEMRAON

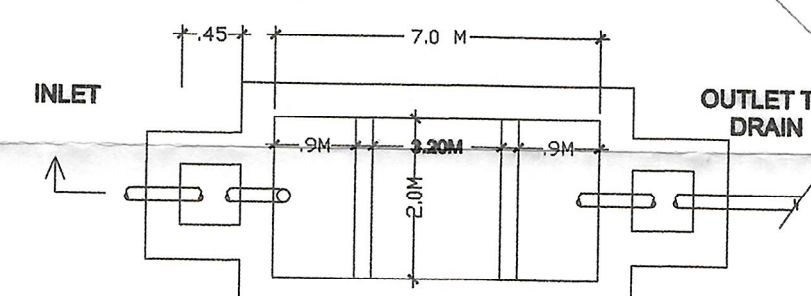


PLAN SEPTIC TANK DETAILS

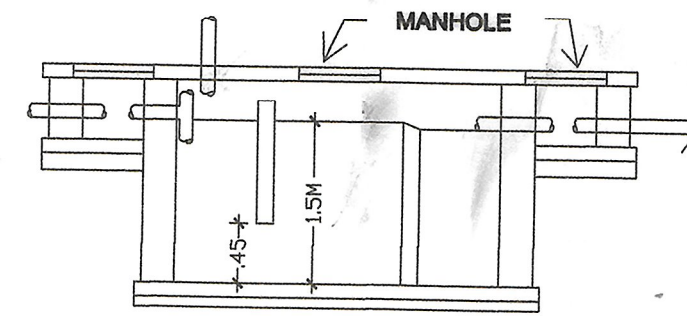

SECTION

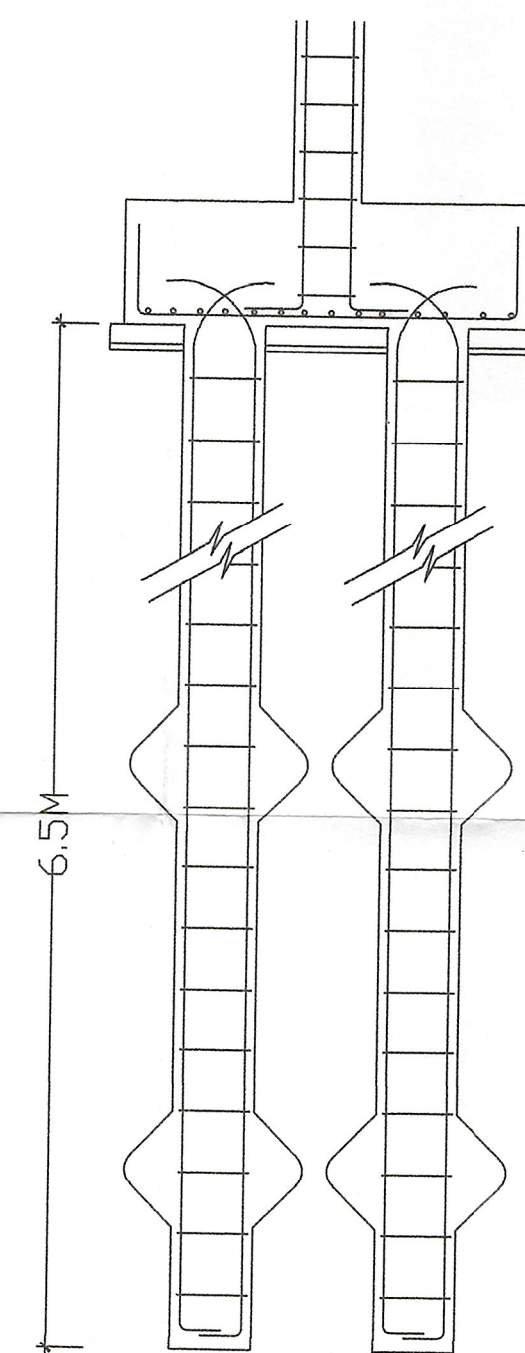

FOUNDATION DETAIL
DESIGNED AS PER I.S. CODES

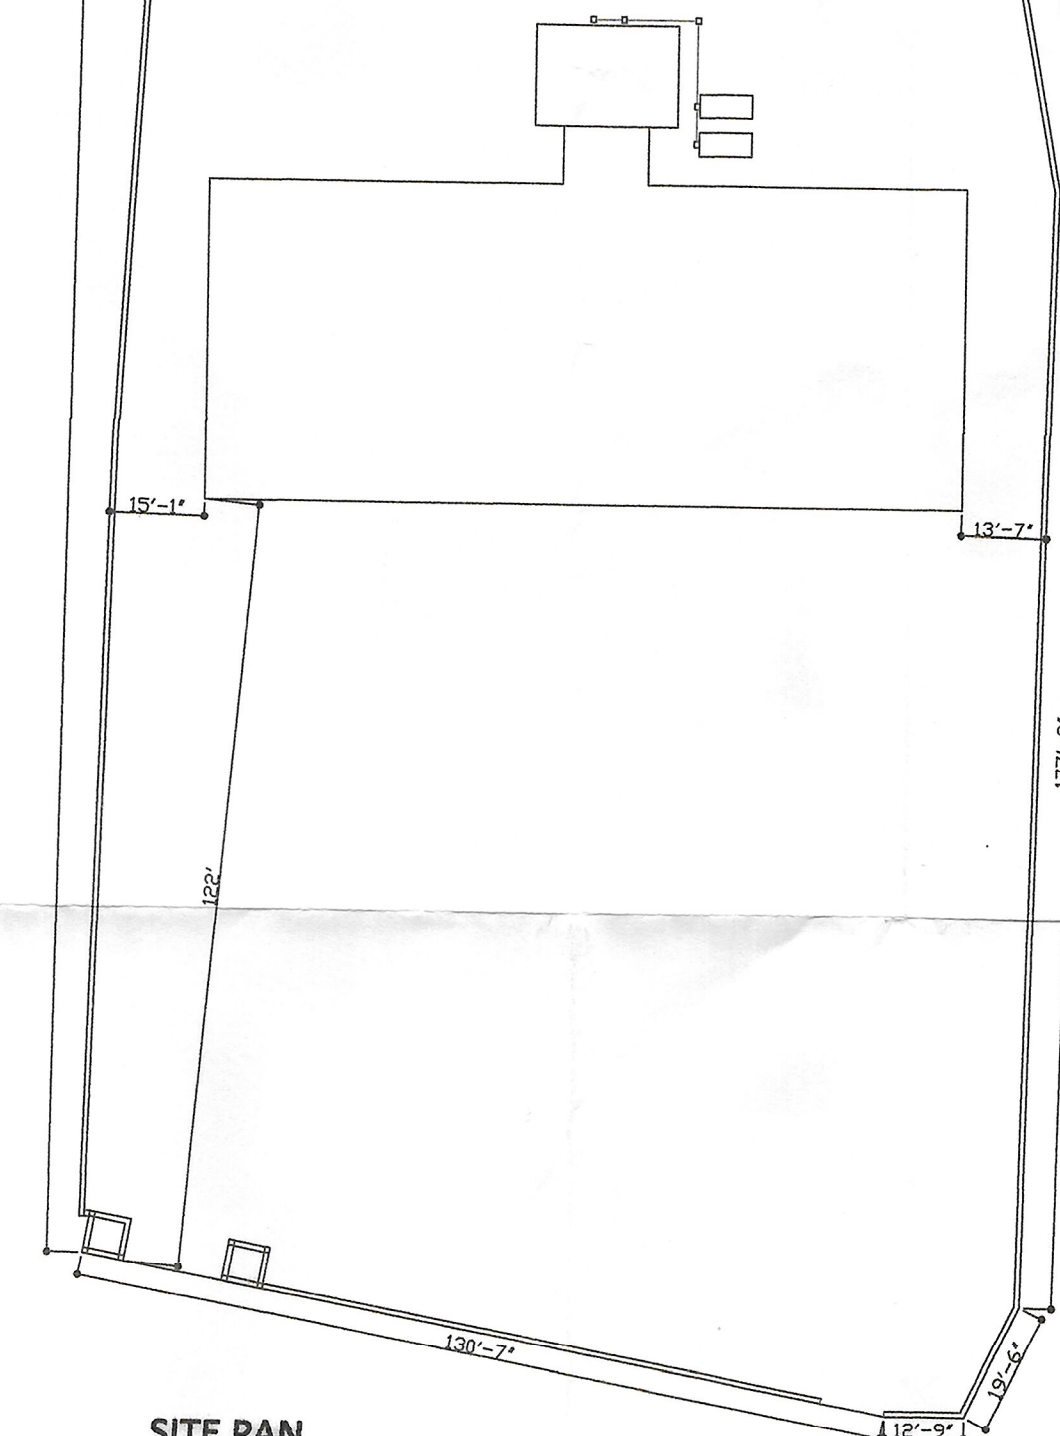

SITE PAN

DOOR WINDOW SCHEDULE				
NAME	SIZE	SILL LVL.	LTL. LVL.	REMARK
D	1200X2400	00	2400	Flush door
D1	1050X2400	00	2400	Flush door
D2	750X2100	00	2100	Flush door
DW	(600+1800+600) x 2400	00	2400	Glass/wooden door/win
W	2400X1500	600	2100	Wooden, glass w .
W1	1200X1350	750	2100	"
OP	1200x2100	00	2100	Only opening
V	1800 x 600	2250	2850	glass louvered

SPECIFICATION
 1) R.C.C. UNDER-READED PILE FOUNDATION.
 2) 1ST CLASS BRICK WORK IN 10" TH. WALL IN C.M. 1:8.
 3) R.C.C. IN M15 CONCRETE BEAMS, COLUMNS, SLAB etc.
 4) 30MM TH. I.P.S. FLOORING OVER 180MM TH. DRY RAMMED KHOA OVER FLAT BRICK SOLING.
 5) 100MM TH. AV. LIME CONCRETE OVER TOP SLAB.
 6) CHAUKHAT AND SHUTTERS OF DOORS & WINDOWS TO BE OF 1st CLASS SEASONED WOOD.
 7) 12MM C.M. 1:4 PLASTER ON BOTH SIDE OF WALL.
 8) WHITE AND COLOR WASH AS PER CHOICE.

AREA STATEMENT

PLOT AREA	6656.34 sqm (164.422 dic.)
G. FLOOR	664.64 sqm (7162.33 sft)
F. FLOOR	624.82 sqm (6723.04 sft)
S. FLOOR	624.82 sqm (6723.04 sft)

TOTAL FLOOR AREA = 1914.28 sqm (20608.41 sft)

SEPTIC TANK CALCULATION

OCCUPANCY - SAY 450 person
 volume of waste created per day
 450 X 90 lts/person = 40500 lts. i.e. 40.5 cum

Septic tank provided 2 x 7.0x2.0x1.5= 42.0 cum

NOTE :- ADEQUATE

PROPOSED SYMBIOSIS INTERNATIONAL SCHOOL UNDER PUSPA EDUCATIONAL WELFARE TRUST at Mauza - Dulaour Dihari, Khesra No. - 4 Khata No. - 6, thana no. - 284, Charpokhari, Gadahani, Bhojpur

SIGN. OF OWNER
 SIGN. OF ENG.

गुड्डा सिंह
 मुखिया
 ग्राम पंचायत
 प्रखण्ड-चरपोखरी (बलपुर)

Neha Bharti
 MANAGER
 SYMBIOSIS INTERNATIONAL SCHOOL
 SEMRAON, BHOJPUR, 802203

Himal Anand
 PRINCIPAL
 SYMBIOSIS INTERNATIONAL SCHOOL
 SEMRAON, BHOJPUR, 802203